Notes:

General Planting:
Top soil to be added as necessary to provide a minimum depth of 300mm for new planting. Trees to be planted with guards, mulch mats and stakes.
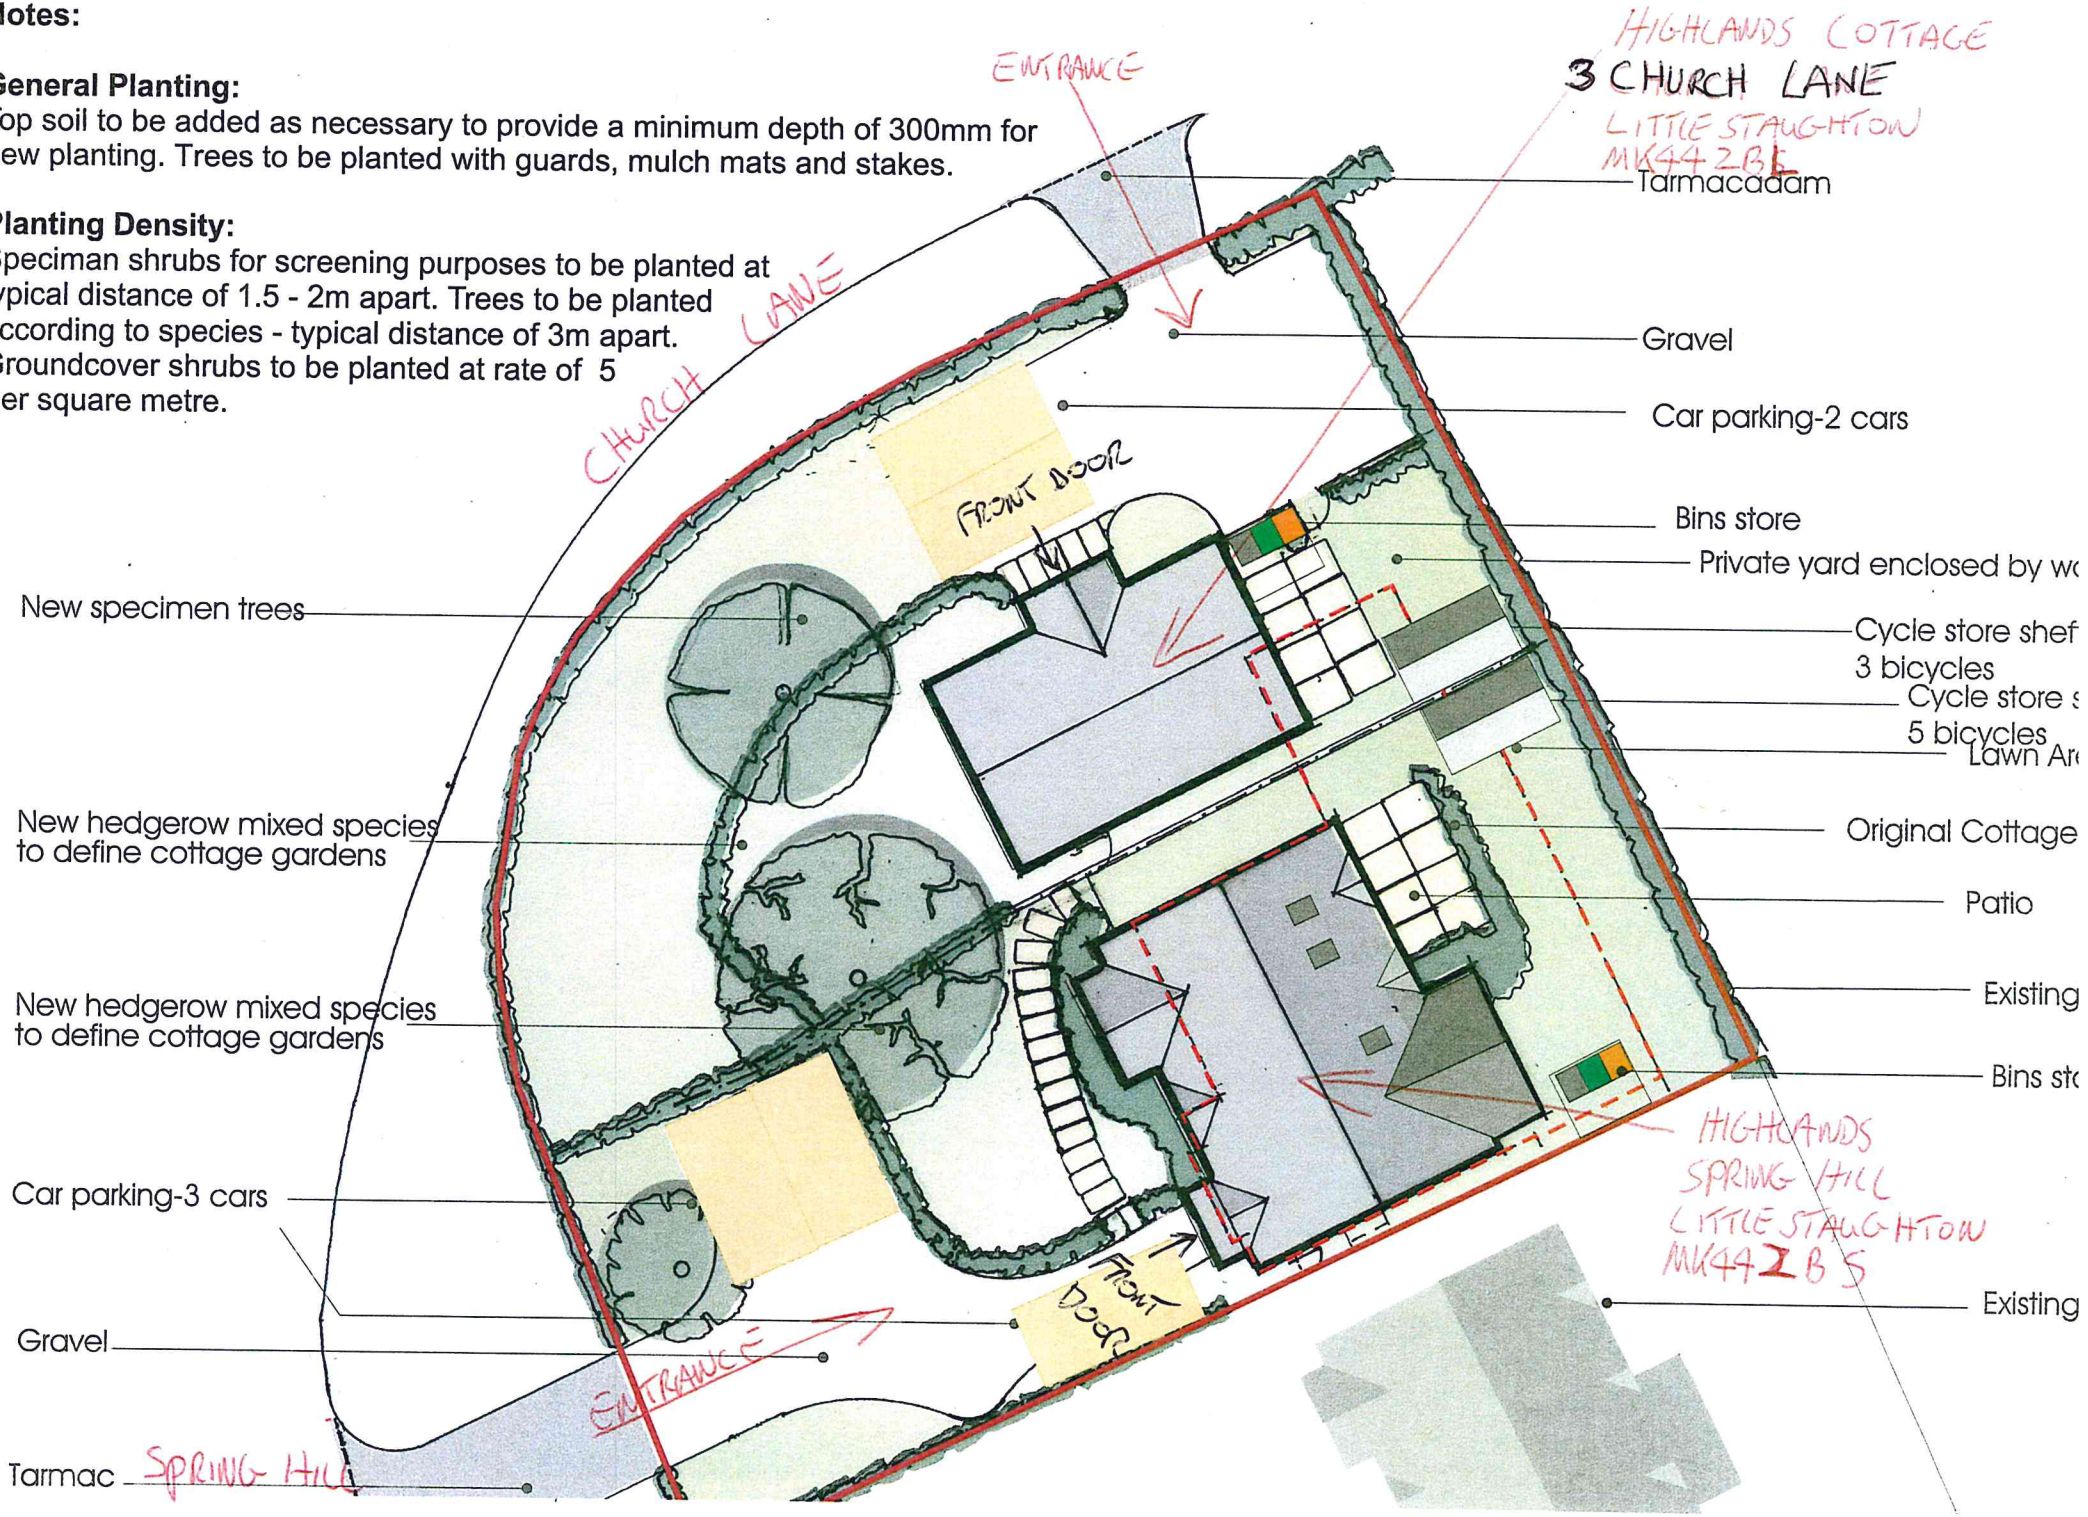
Planting Density:
Speciman shrubs for screening purposes to be planted at typical distance of 1.5 - 2m apart. Trees to be planted according to species - typical distance of 3m apart. Groundcover shrubs to be planted at rate of 5 Per square metre.